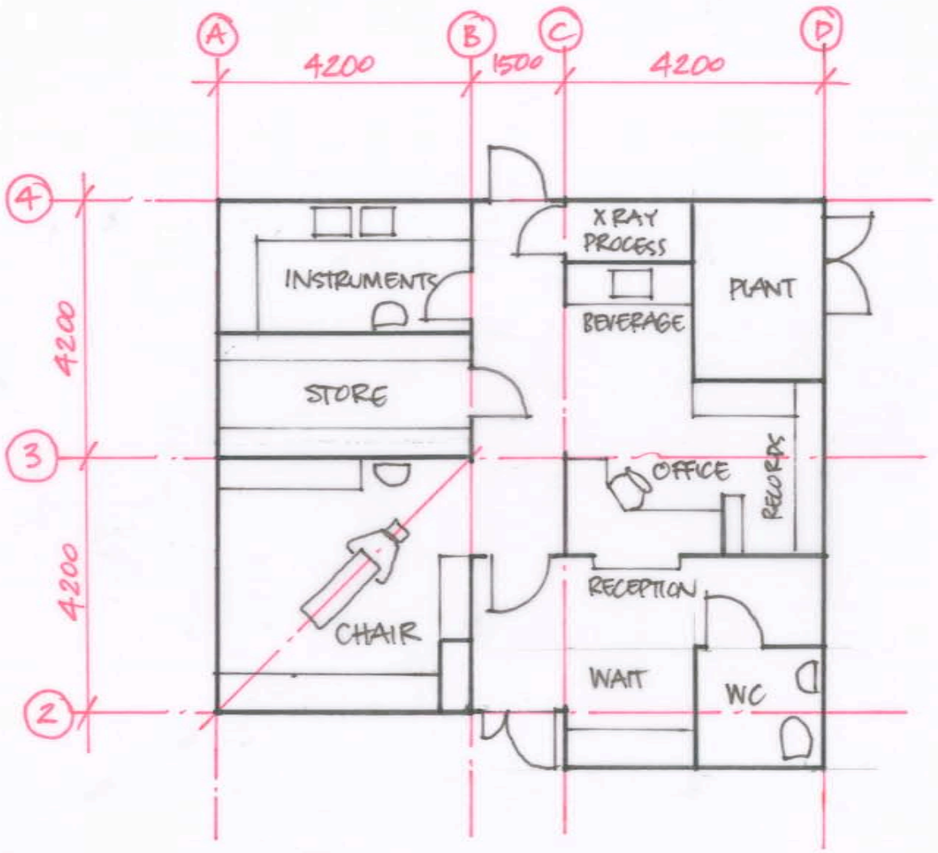

ONE CHAIR CLINIC

Level 2

COMMUNITY DENTAL FACILITIES GUIDELINES

06210 SK 01 Rev 1 1:100 @ A3 27 MAY 2006

Chow Hill

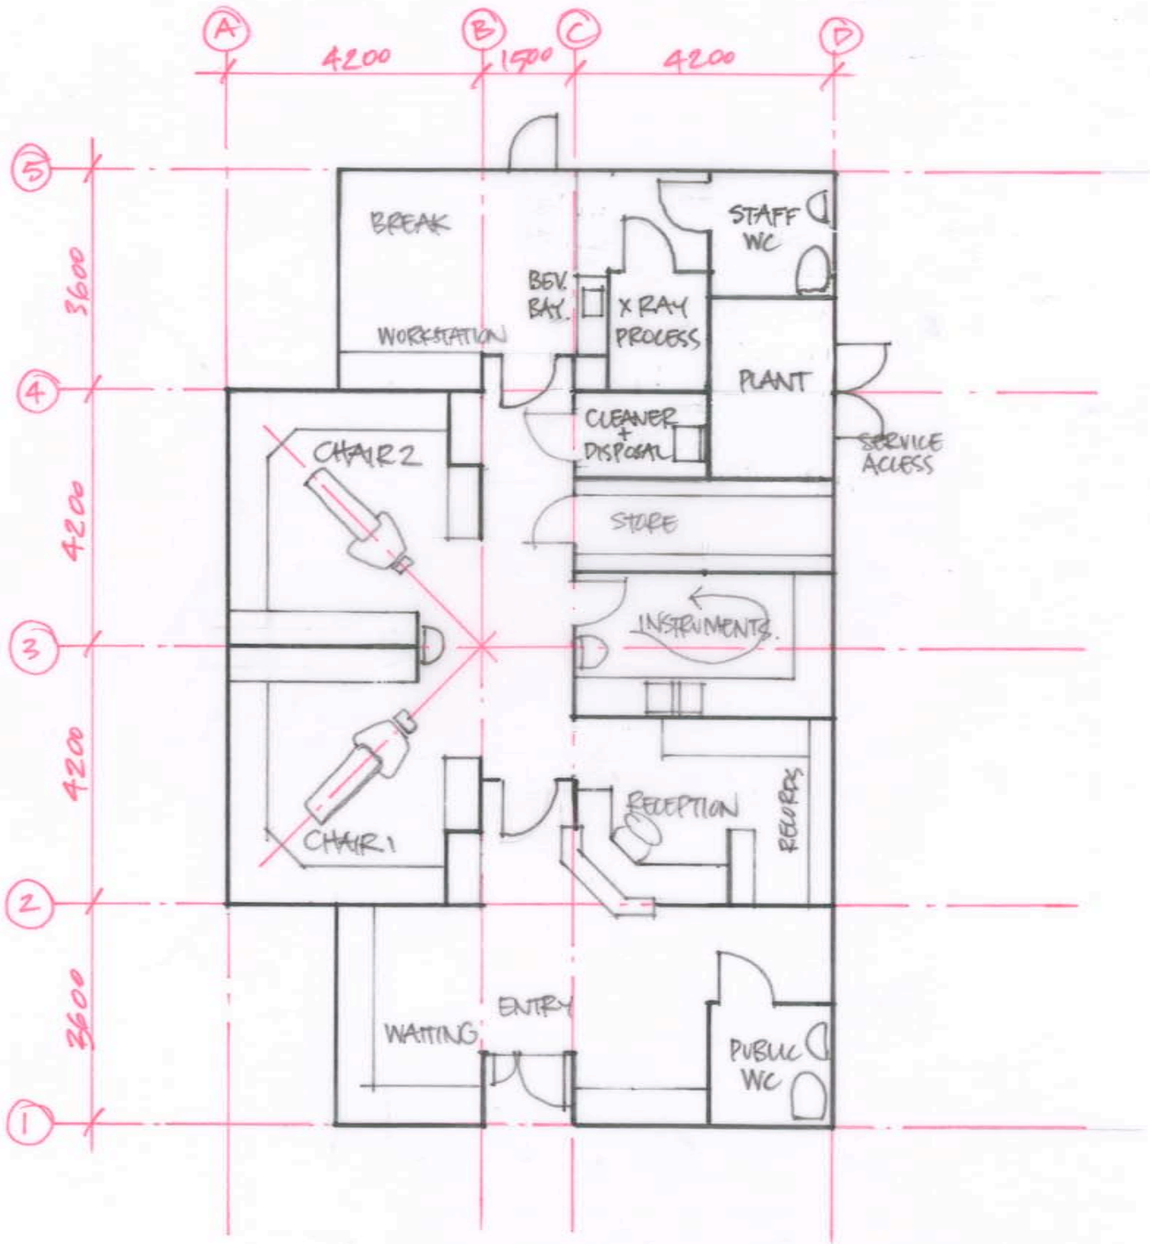

TWO CHAIR CLINIC

Level 2

COMMUNITY DENTAL FACILITIES GUIDELINES

06210 SK 02 Rev 1 1:100 @ A3 27 MAY 2006

Chow Hill

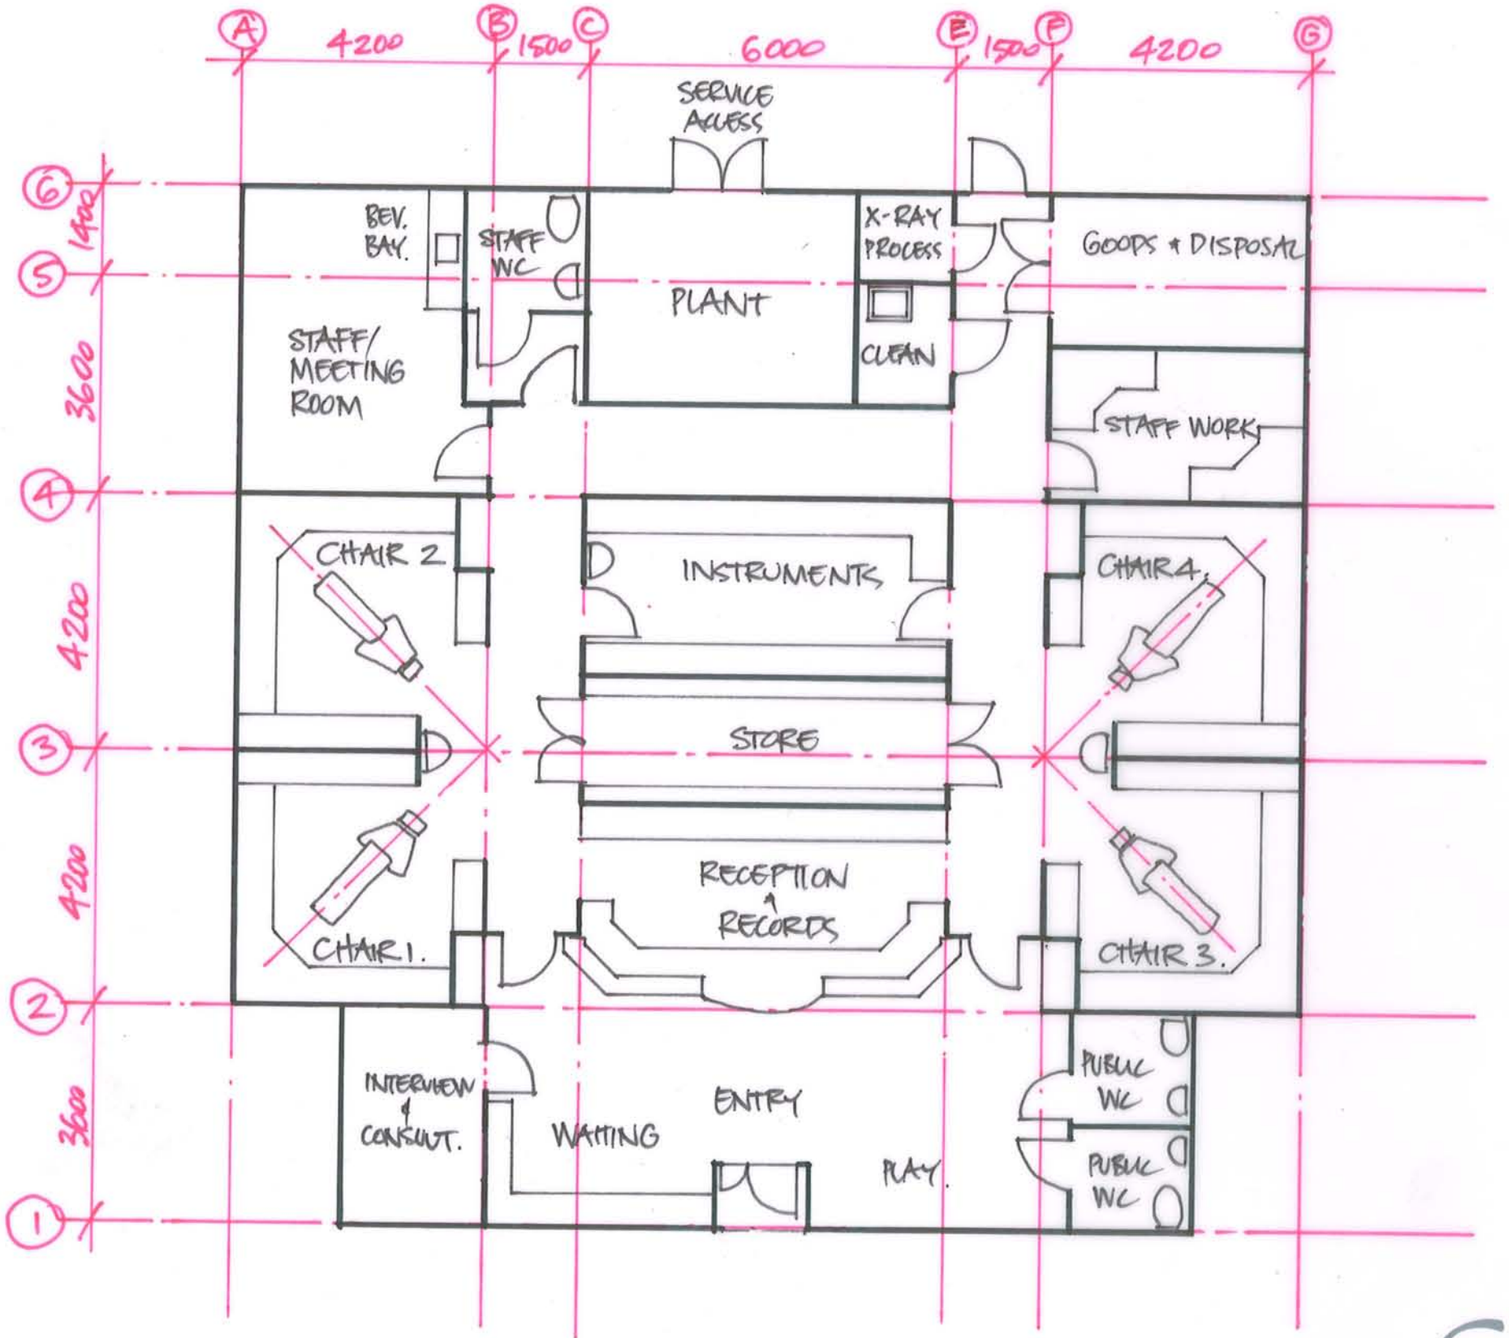

FOUR CHAIR CLINIC

Level 2

COMMUNITY DENTAL FACILITIES GUIDELINES

06210 SK 03 Rev 3 1:100 @ A3 19 JUNE 2006

Chow Hill

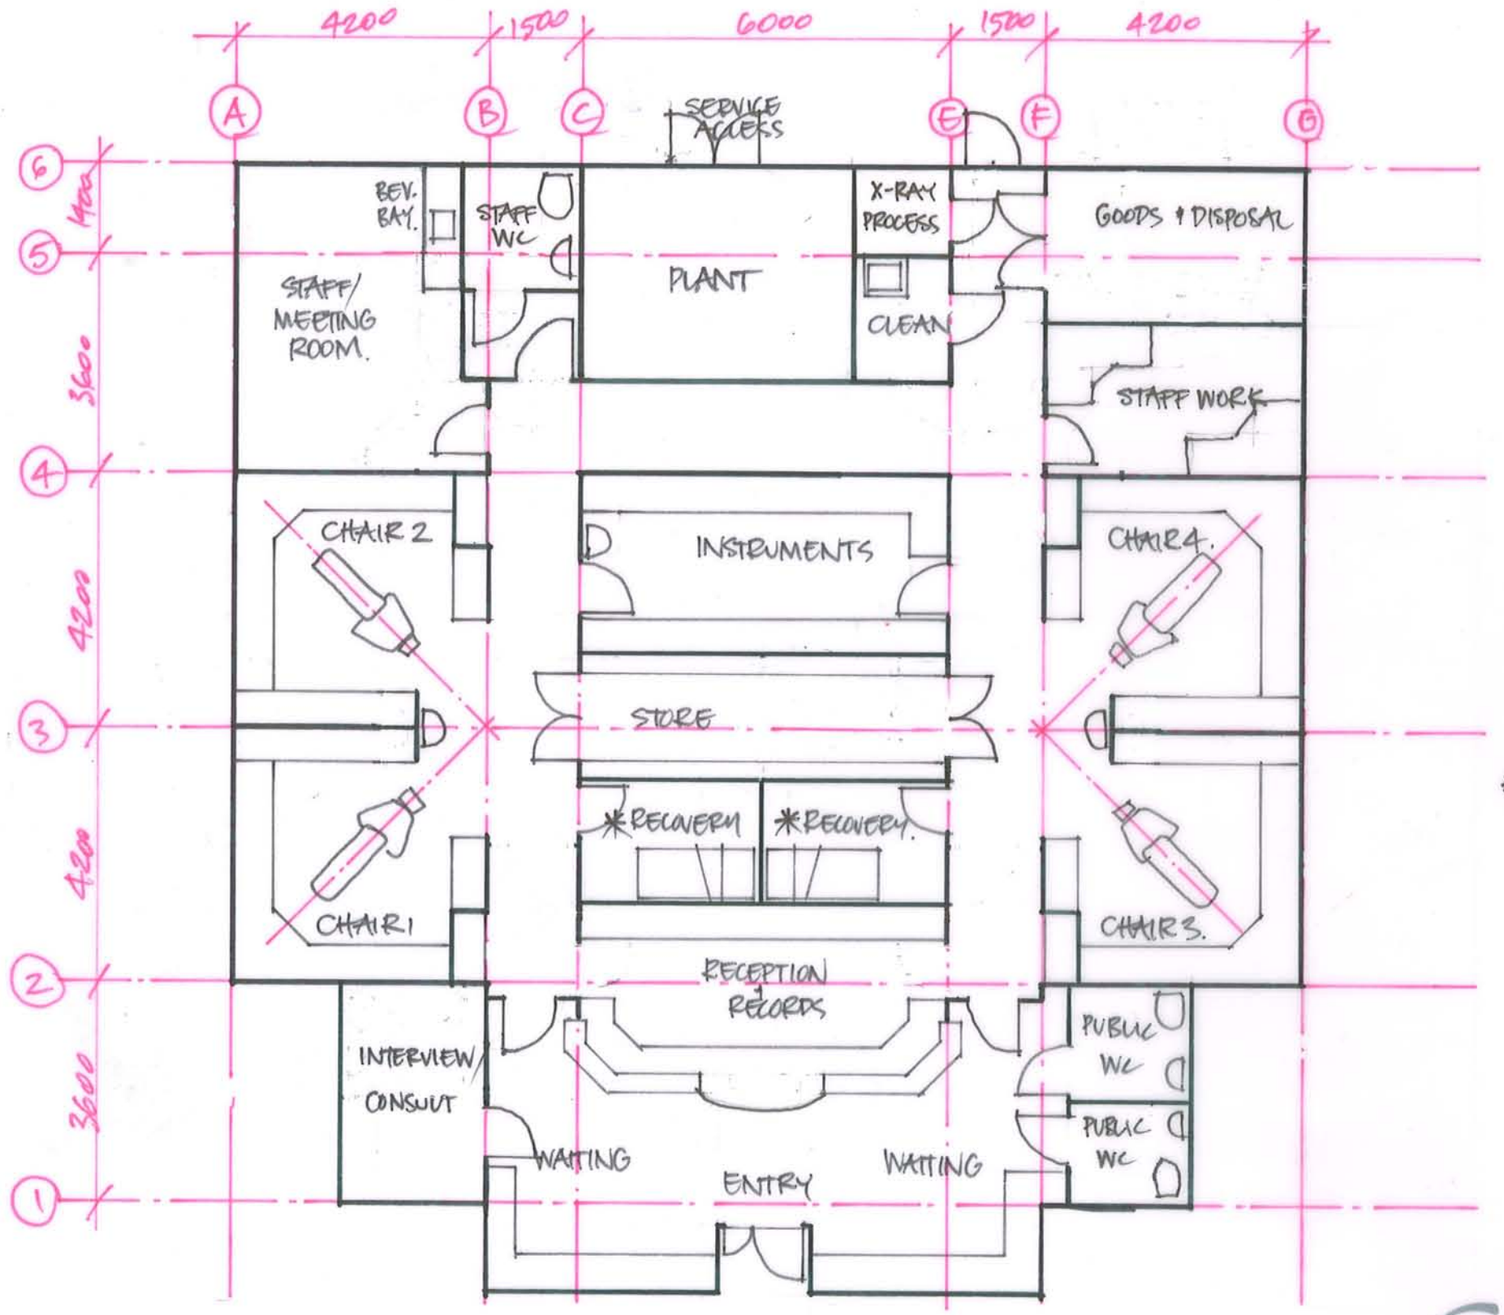

* NOTE: LEVEL 2 OPTION - CONVERT RECOVERY AREAS TO OUTREACH/HEALTH PROMOTION STAFF WORK AREAS

FOUR CHAIR CLINIC

Level 3

COMMUNITY DENTAL FACILITIES GUIDELINES

06210 SK 04 Rev 3 1:100 @ A3 19 JUNE 2006

Chow Hill

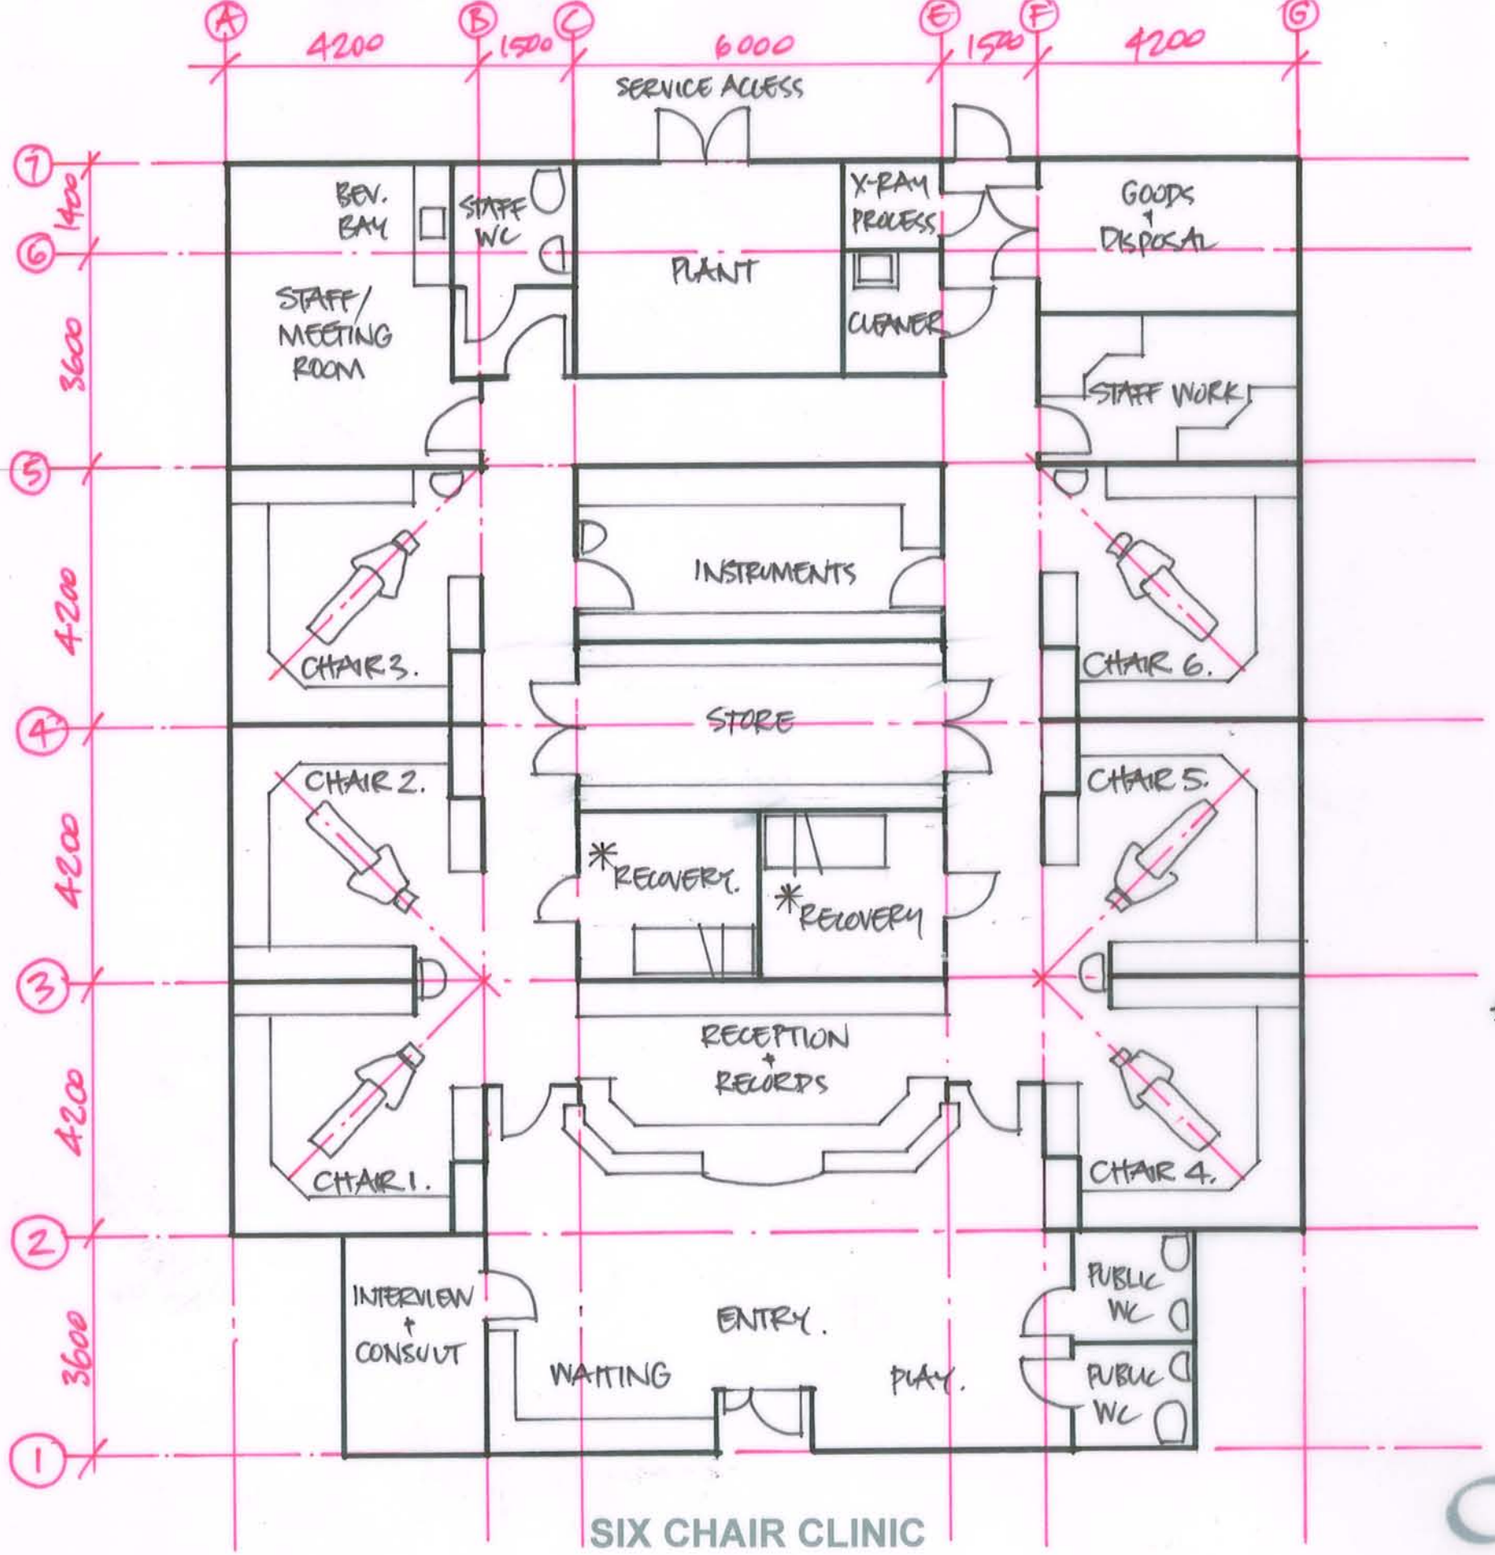

*NOTE: LEVEL 2 OPTION- CONVERT RECOVERY AREAS TO OUTREACH / HEALTH PROMOTION/ STAFF WORK AREAS

SIX CHAIR CLINIC

Level 3

COMMUNITY DENTAL FACILITIES GUIDELINES

06210 SK 05 Rev 1 1:100 @ A3 19 JUNE 2006

Chow Hill

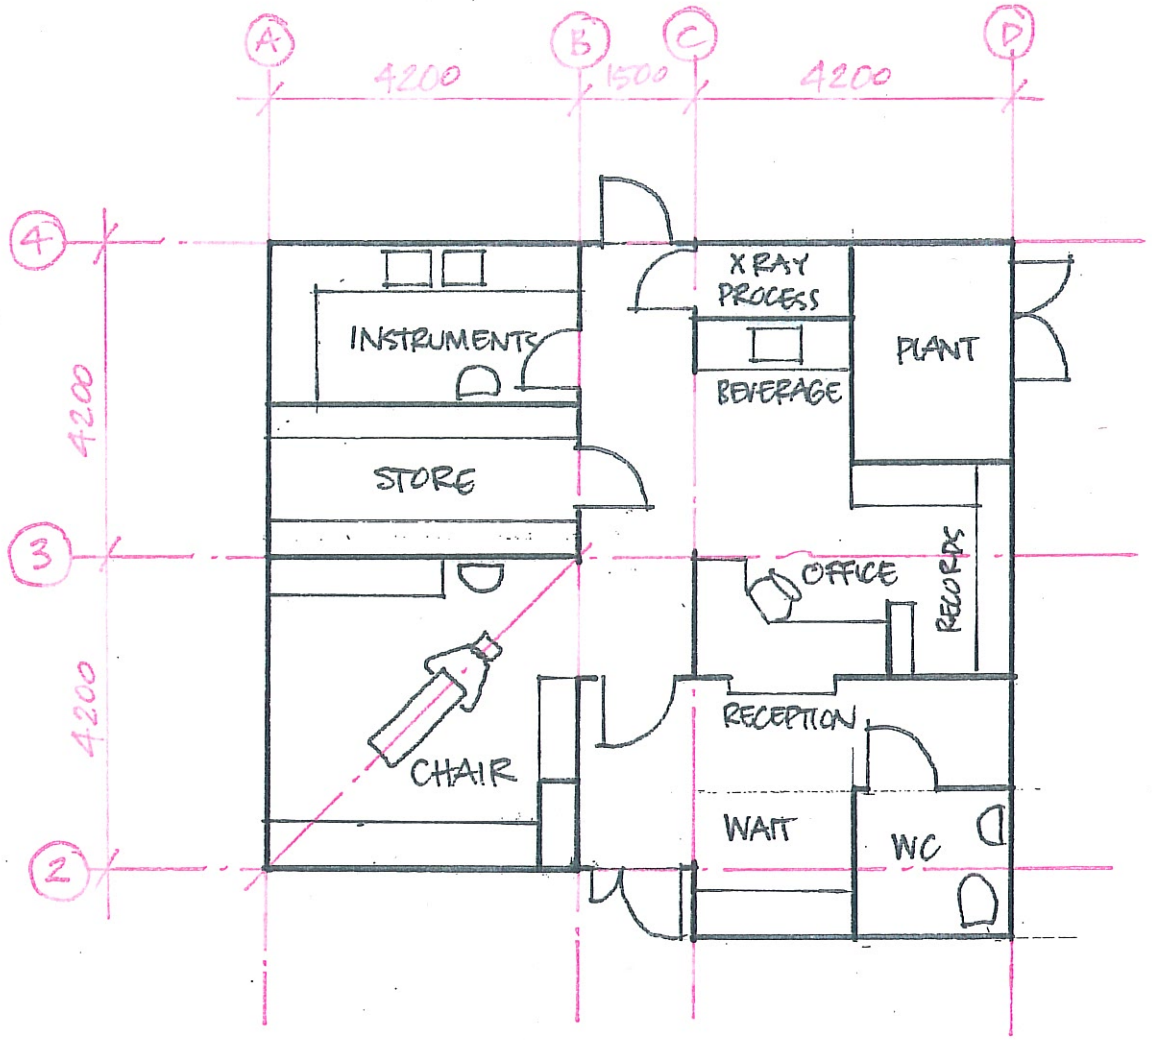

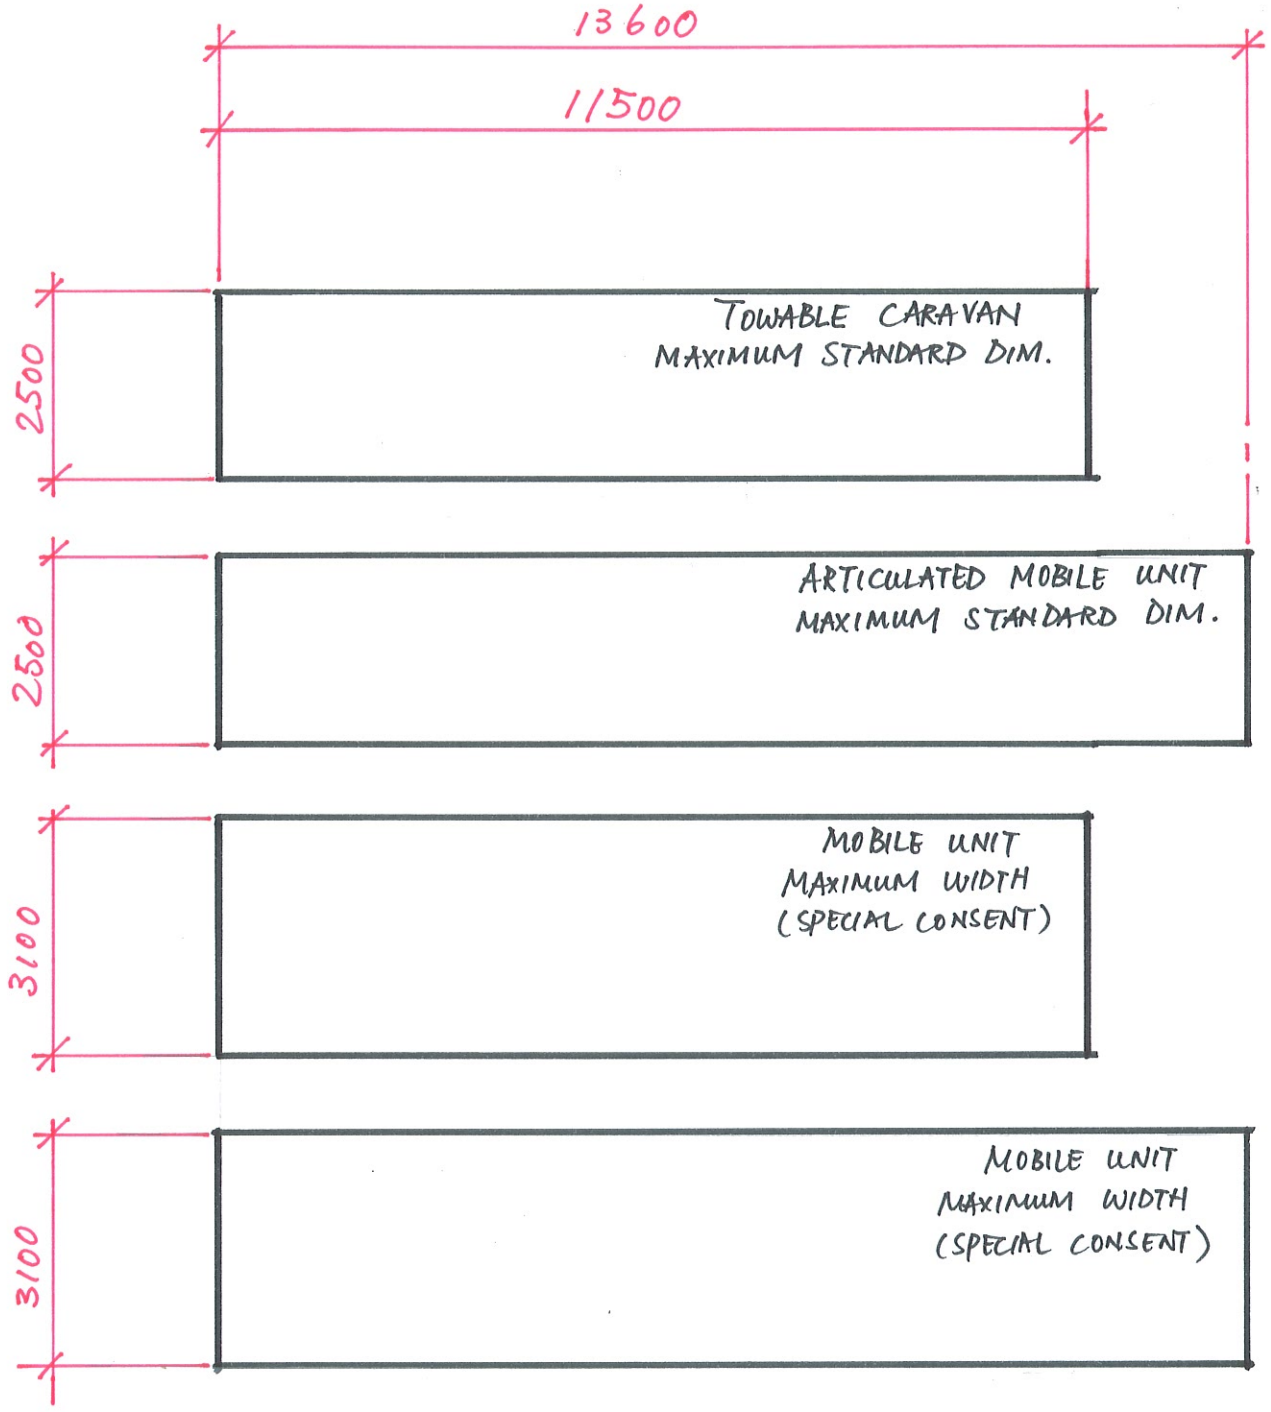

COMPARATIVE OUTLINES OF MOBILE UNITS

ONE CHAIR CLINIC

Level 2

COMMUNITY DENTAL FACILITIES GUIDELINES

06210 SK 01 Rev 2 1:100 @ A3 22 JUNE 2006

Chow Hill